


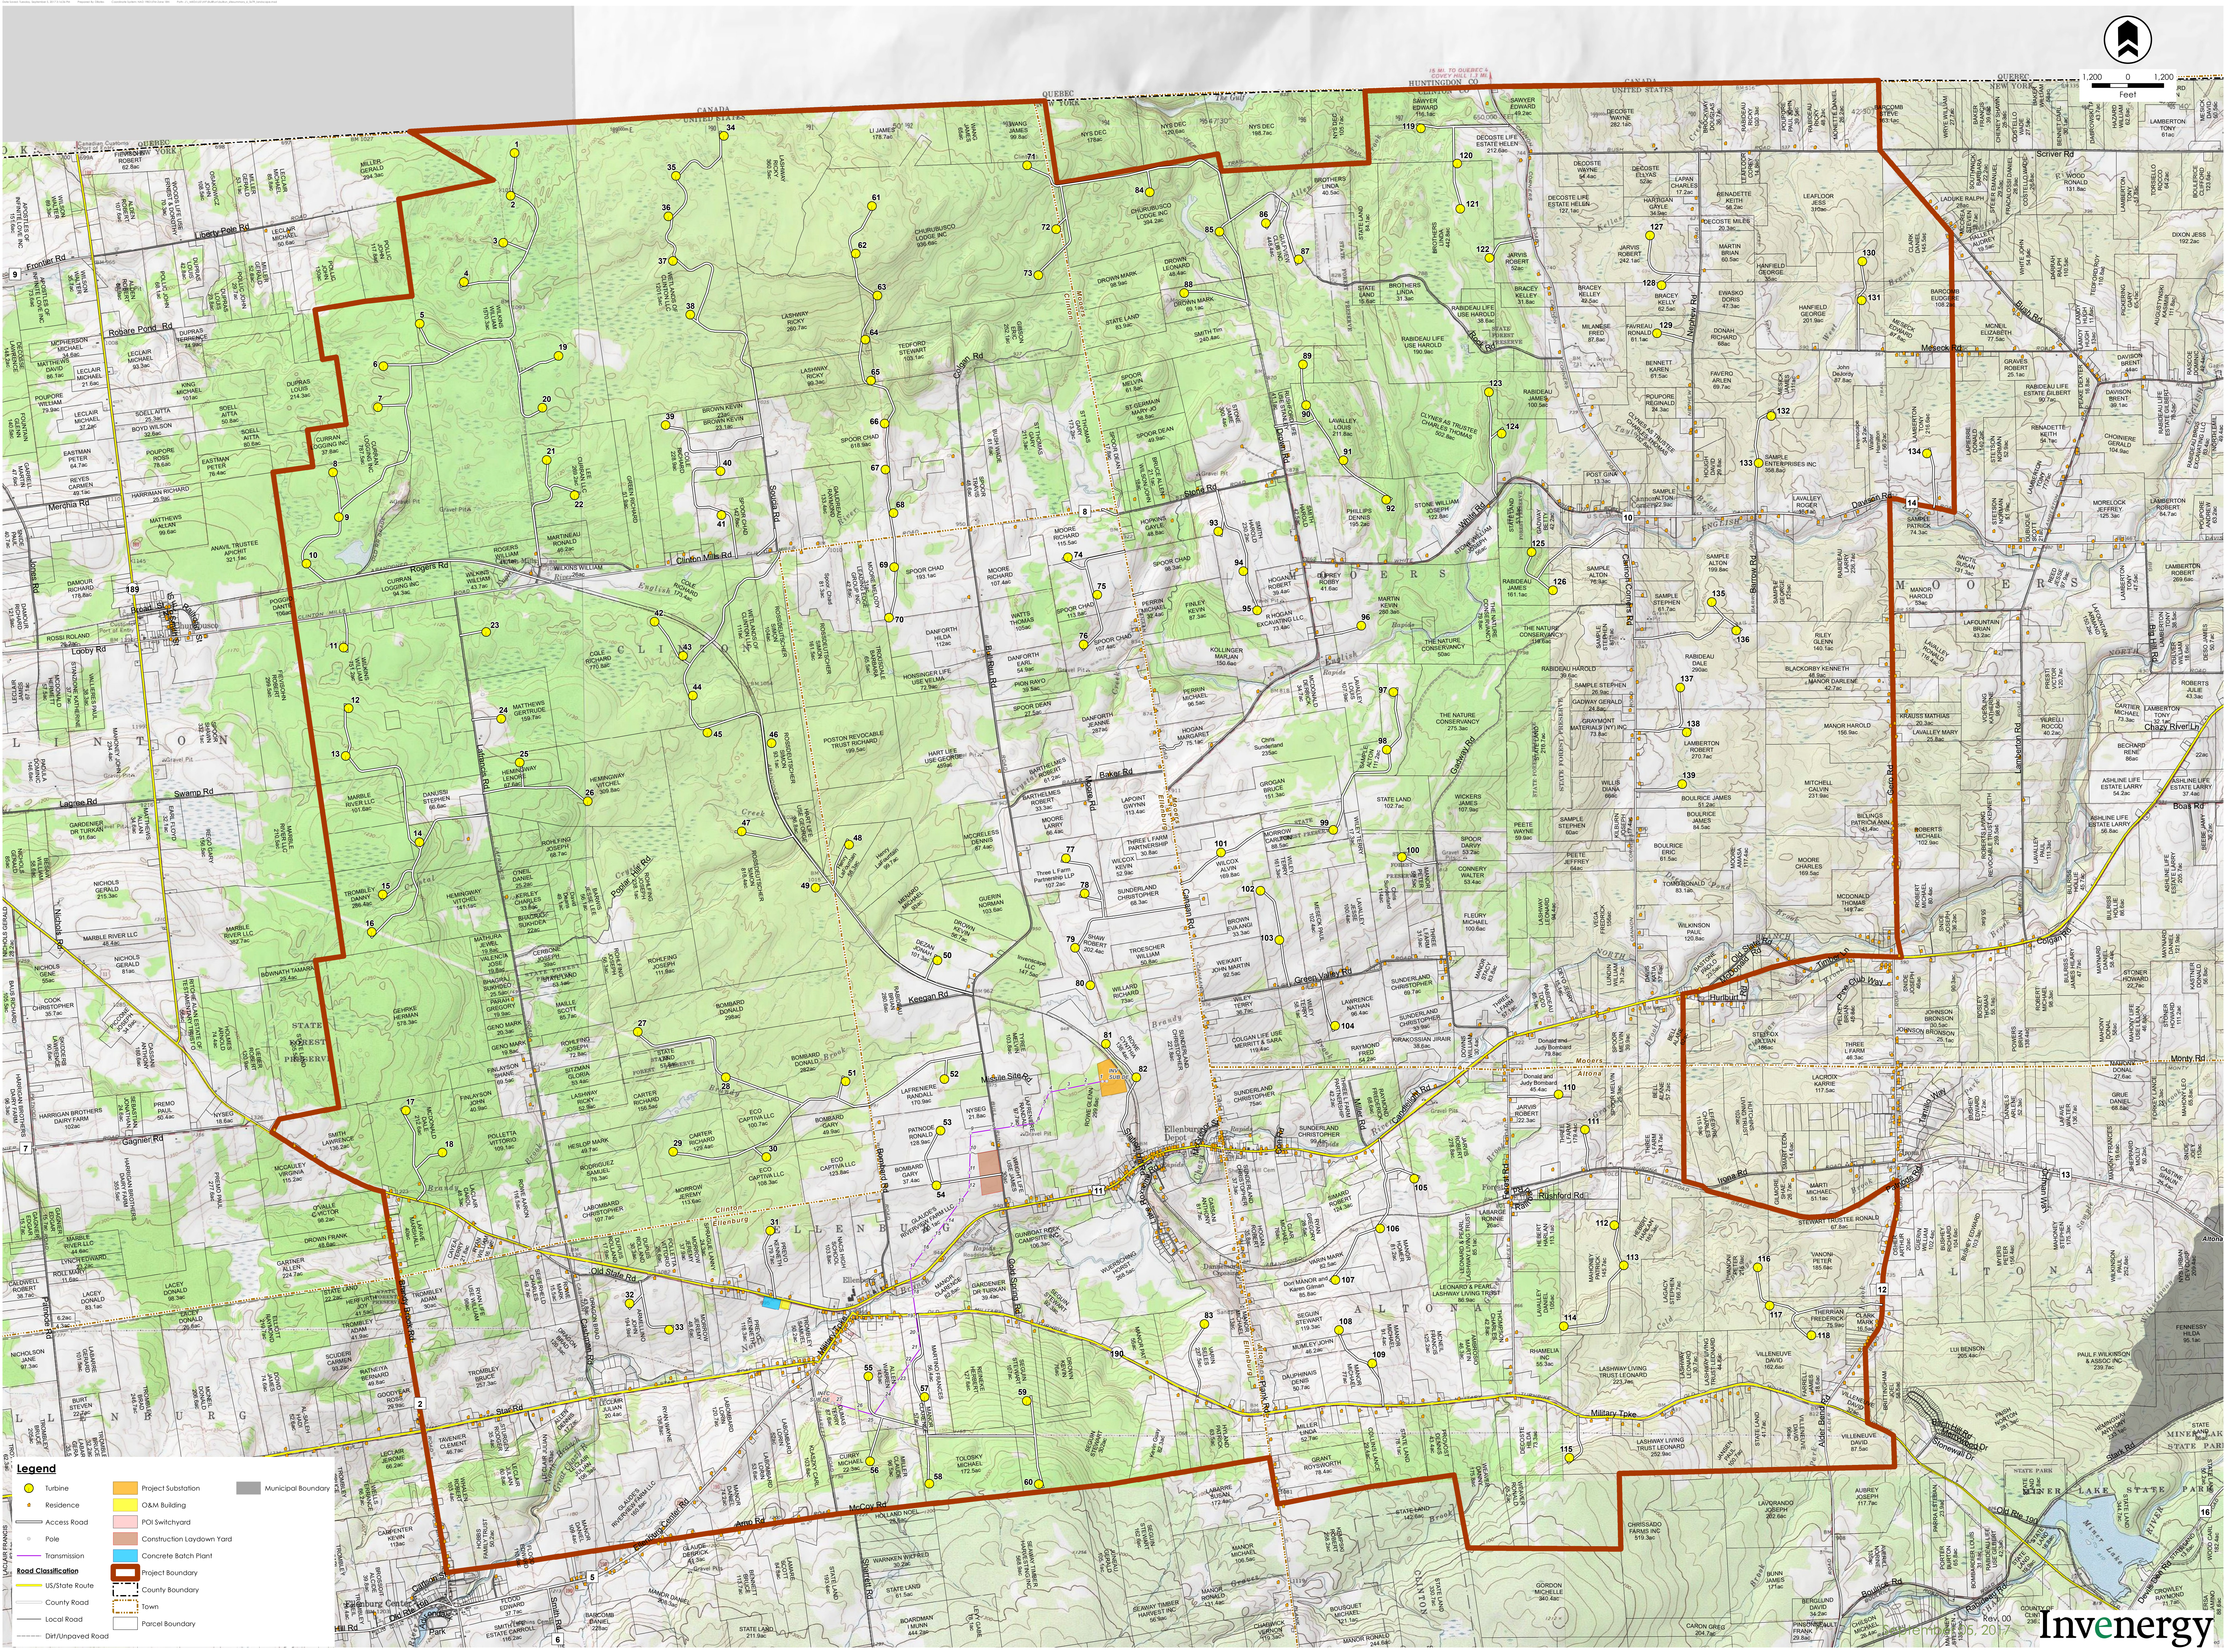

Turbine

Residence

Access Road

Pole

Transmission

Project Substation

O&M Building

POI Switchyard

Construction Laydown Yard

Concrete Batch Plant

Project Boundary

County Boundary

Town

Parcel Boundary

US/State Route

County Road

Local Road

Dirt/Unpaved Road

Road Classification

Project Boundary

County Boundary

Town

Parcel Boundary

Invenergy